


4th Floor – Greenhouse

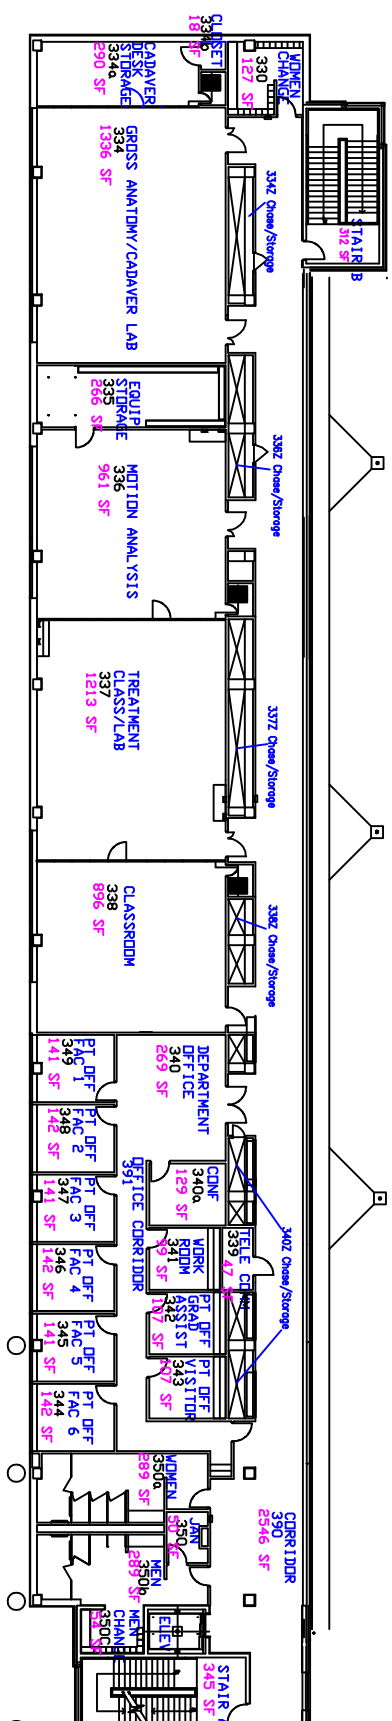

REVISIONS:		DATE:	DESCRIPTION:	PROJECT NAME: Olin Hall – 3rd and 4th floor	PREPARED BY: M. Grove	SHEET #
1				BRADLEY UNIVERSITY FACILITIES PLANNING DEPT.	DATE: 01/2001	A-4
2						
3						
4						
					DRAWING CAD FILE: K:/Archibus/Building/Olin/3&4exp.dwg	OF 4